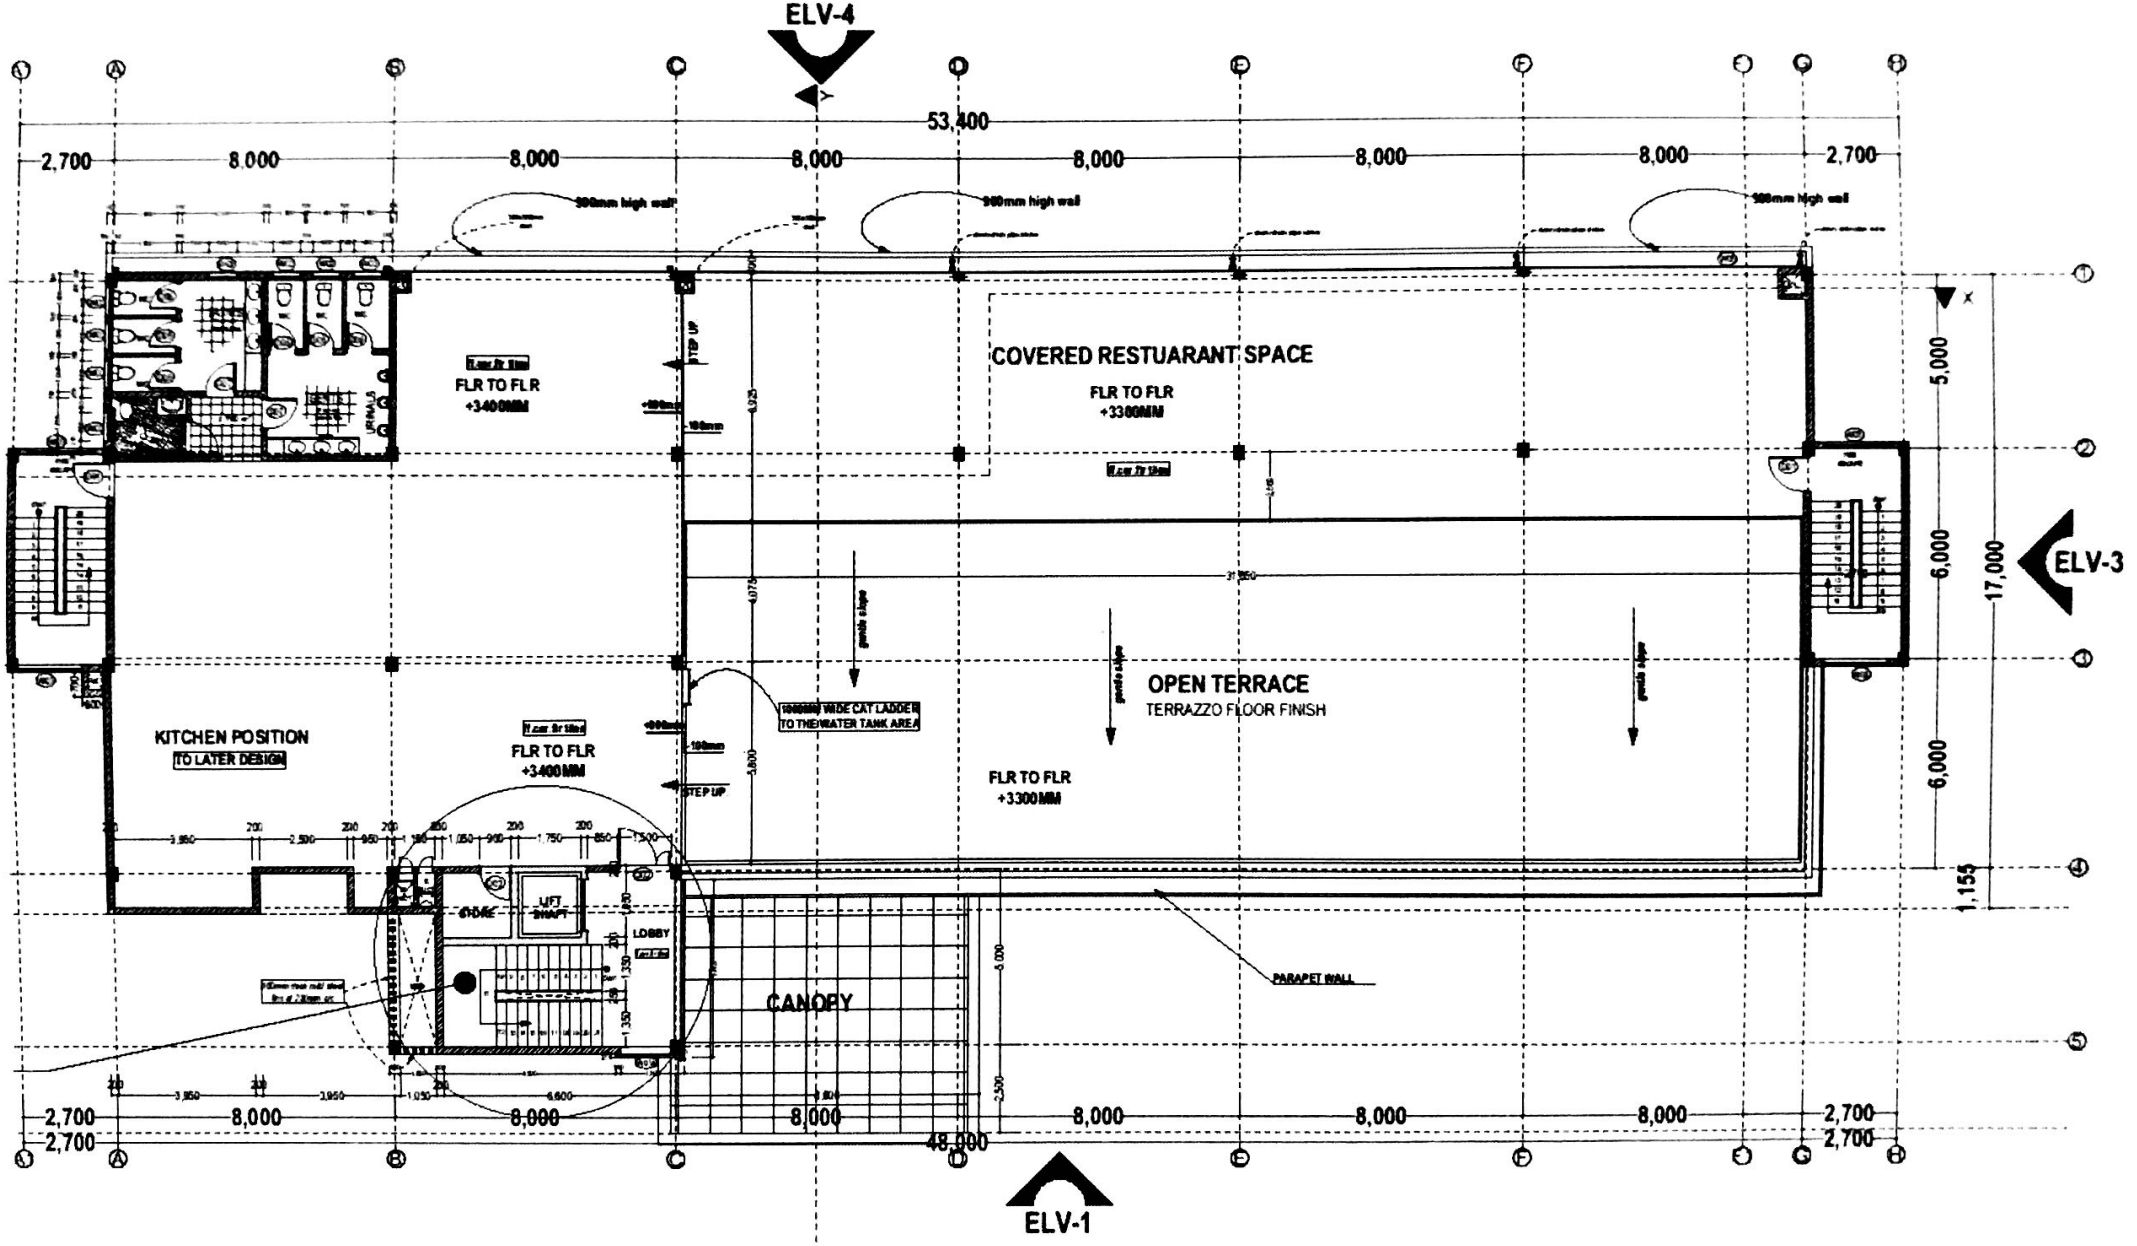
ELV-4
53,400
2,700
8,000
8,000
8,000
8,000
8,000
2,700
COVERED RESTUARANT SPACE
FLR TO FLR
+3300MM
FLR TO FLR
+3400MM
OPEN TERRACE
TERRAZZO FLOOR FINISH
FLR TO FLR
+3300MM
KITCHEN POSITION
TO LATER DESIGN
FLR TO FLR
+3400MM
STEP UP
STEP UP
LIFT SHAFT
LOBBY
CANOPY
PARAPET WALL
ELV-3
ELV-1
48,000
5,000
6,000
6,000
17,000
1,155